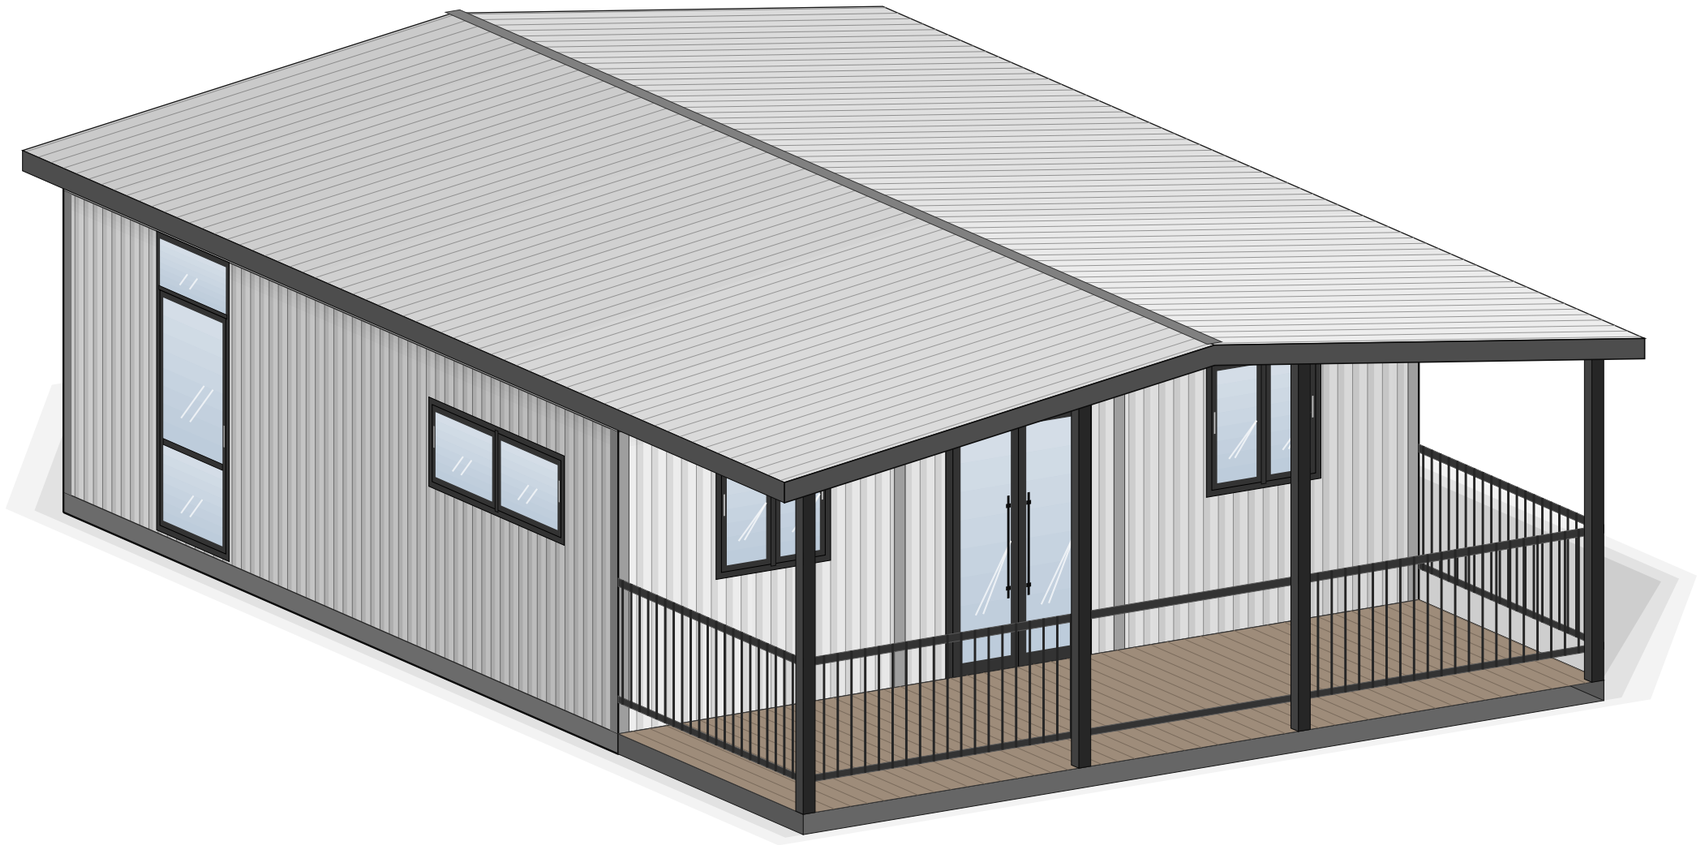


SHEET LIST

Sheet Number	Sheet Name
A100	COVER
A101	FLOOR PLAN
A102	ROOF PLAN
A103	FRONT & REAR
A104	LEFT & RIGHT
A105	SECTION A-A
A106	3D VIEWS
A107	3D PLAN
A108	FOUNDATION PLAN
A109	ELECTRICAL PLAN
A110	PLUMBING PLAN
A111	KITCHEN JOINERY

25' Expandable Home

2 Bedrooms · 1 Bathroom · Covered Deck

Footprint 7500 x 6710mm + 2500mm deck · Eaves 2560mm · Ridge 3160mm

For reference only. Actual dimensions prevail. All dimensions in mm.

Expandable Homes NZ
EXPANDABLE & MODULAR HOMES


No.	Description	Date
1	Issued for client review	18/10/2026

25ft Expandable Home
2 Bedrooms · 1 Bathroom · Covered Deck
expandablehome.co.nz

COVER

Drawn by	Sheet size	Scale
EHNZ	A3	NTS

A100

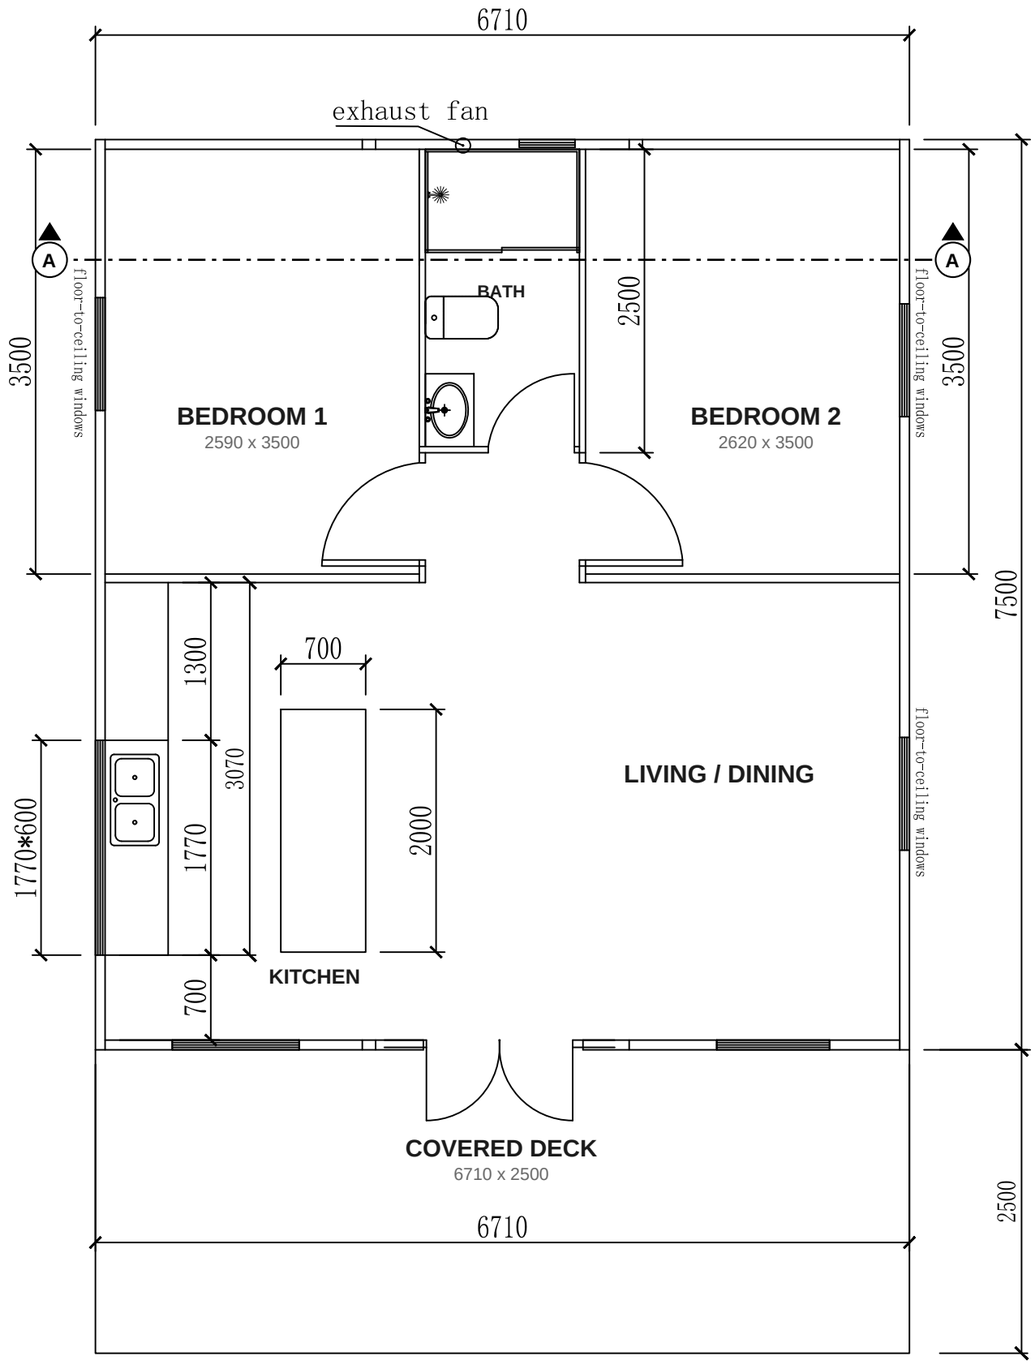

1 FLOOR PLAN

1 : 50

ROOMS

- Bedroom 1
- Bedroom 2
- Bathroom
- Kitchen with island
- Living / Dining
- Covered deck (2500mm)

FOOTPRINT

House 7500 x 6710mm (approx. 50 m²)

Deck 6710 x 2500mm (approx. 17 m²)

For reference only. Actual dimensions prevail. All dimensions in mm.

Expandable Homes NZ
EXPANDABLE & MODULAR HOMES

No.	Description	Date
1	Issued for client review	18/10/2026

25ft Expandable Home
2 Bedrooms · 1 Bathroom · Covered Deck
expandablehome.co.nz


FLOOR PLAN

Drawn by	Sheet size	Scale
EHNZ	A3	1 : 50

A101

1 ROOF PLAN

1 : 75

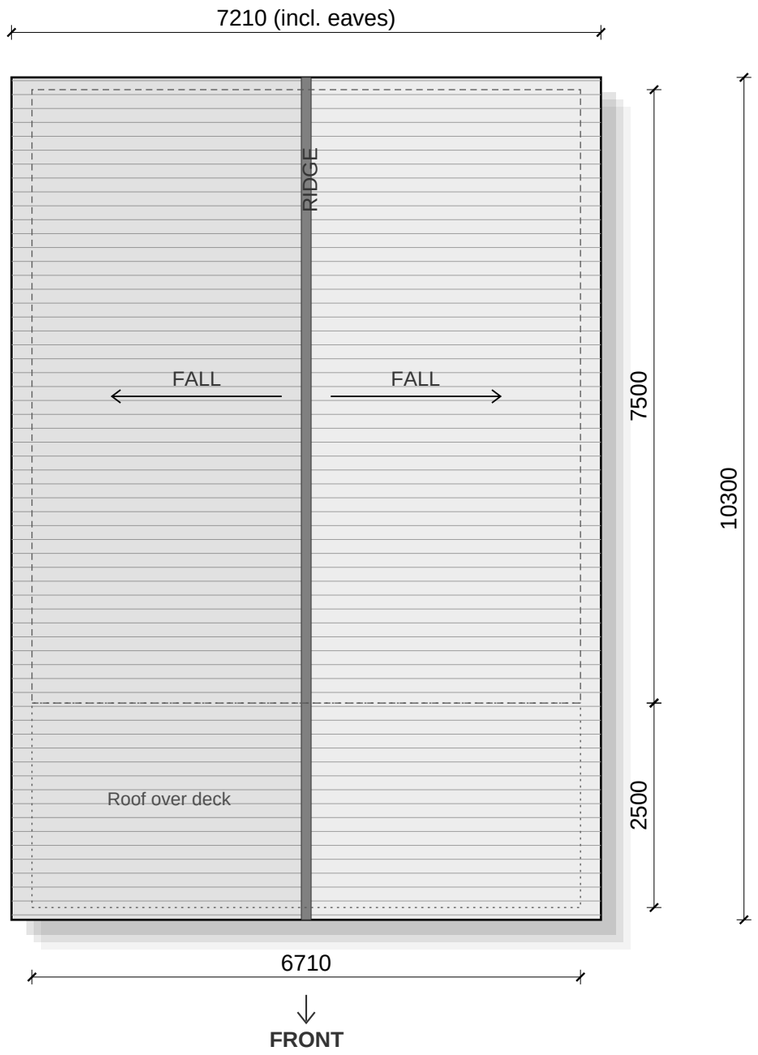

For reference only. Actual dimensions prevail. All dimensions in mm.

Expandable Homes NZ
EXPANDABLE & MODULAR HOMES


No.	Description	Date
1	Issued for client review	18/10/2026

25ft Expandable Home
2 Bedrooms · 1 Bathroom · Covered Deck
expandablehome.co.nz

ROOF PLAN

Drawn by	Sheet size	Scale
EHNZ	A3	1 : 75


A102

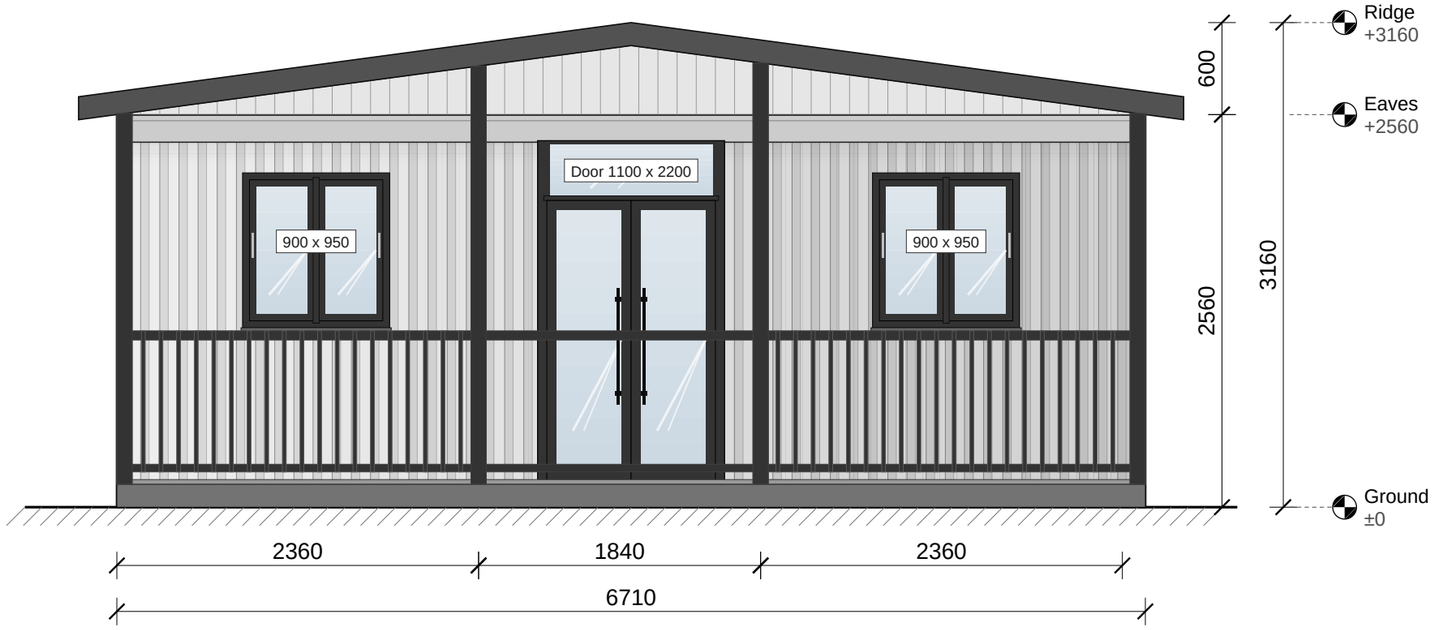

1 FRONT

1 : 40

Viewed through the covered deck (posts and balustrade in front; centre opening to steps).

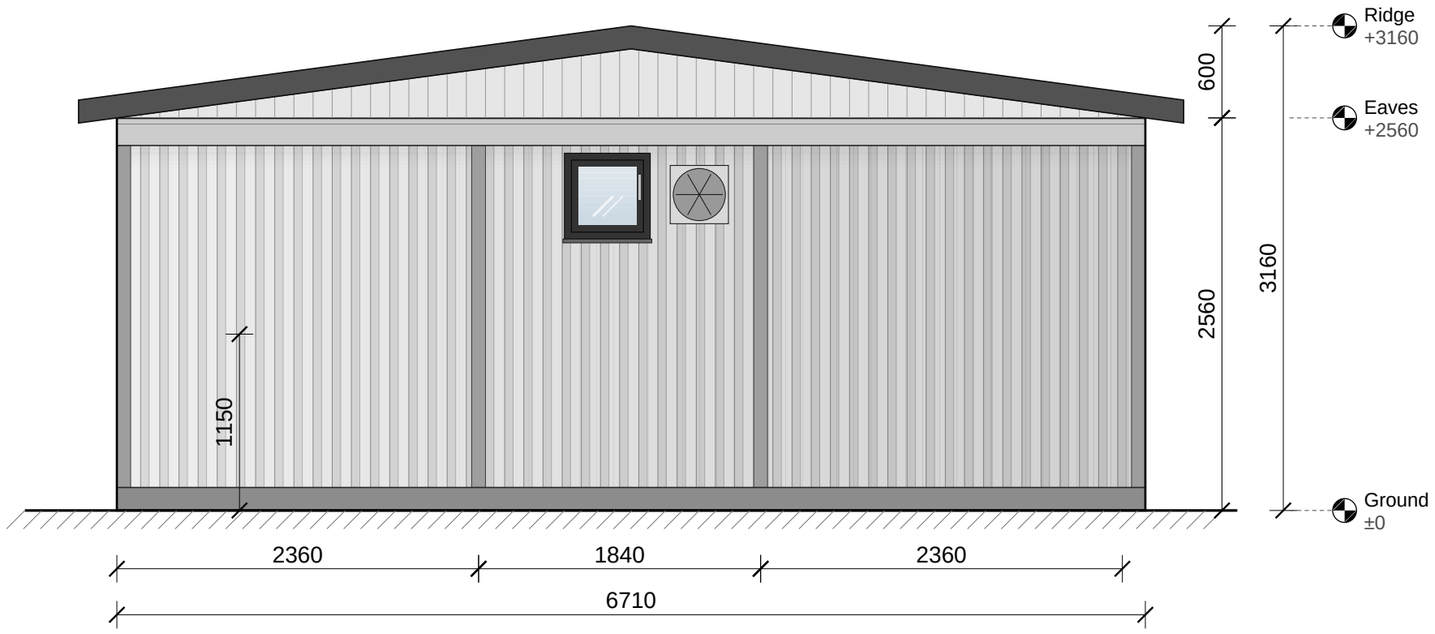

2 REAR

1 : 40

For reference only. Actual dimensions prevail. All dimensions in mm.

Expandable Homes NZ
EXPANDABLE & MODULAR HOMES


No.	Description	Date
1	Issued for client review	18/10/2026

25ft Expandable Home
2 Bedrooms · 1 Bathroom · Covered Deck
expandablehome.co.nz

FRONT & REAR


Drawn by	Sheet size	Scale
EHNZ	A3	1 : 40

A103

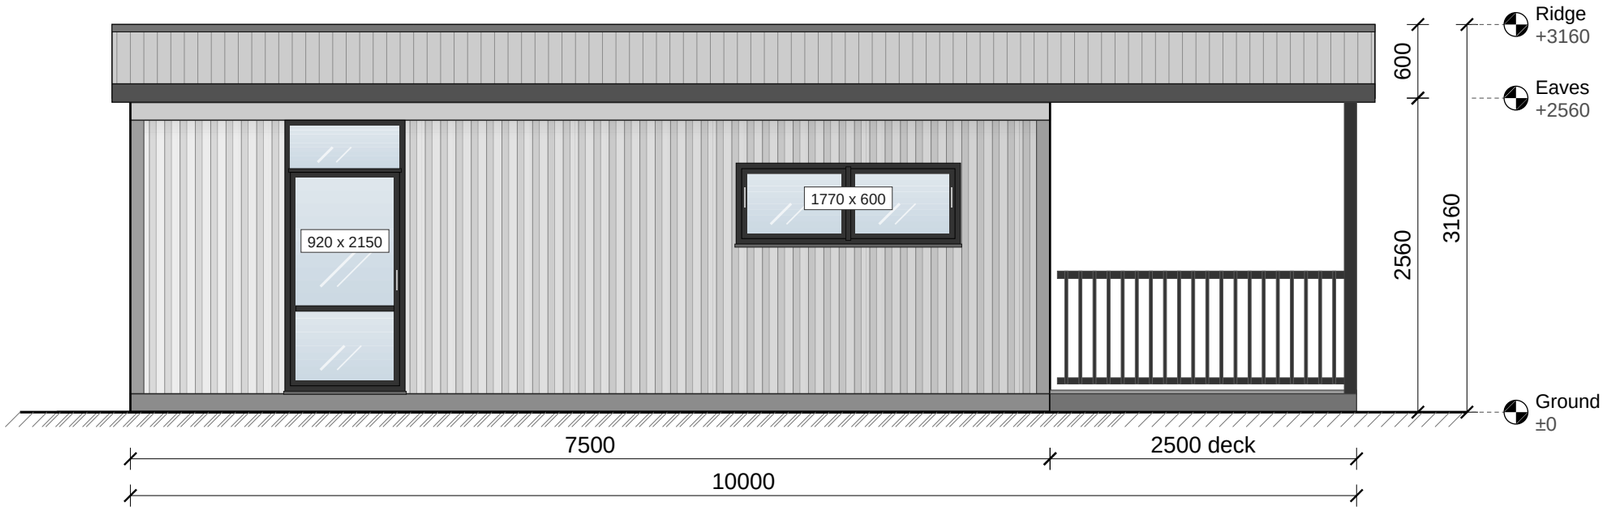

1 **LEFT**

1 : 50

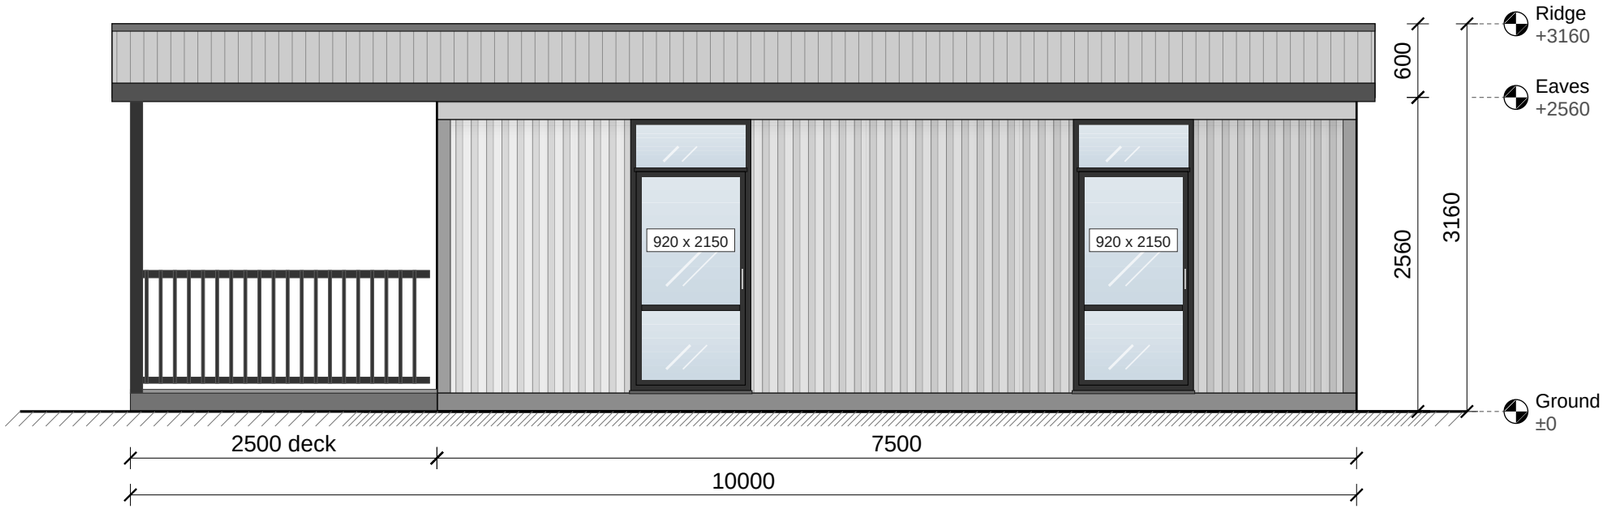

2 **RIGHT**

1 : 50

For reference only. Actual dimensions prevail. All dimensions in mm.

Expandable Homes NZ
EXPANDABLE & MODULAR HOMES


No.	Description	Date
1	Issued for client review	18/10/2026

25ft Expandable Home
2 Bedrooms · 1 Bathroom · Covered Deck
expandablehome.co.nz

LEFT & RIGHT

Drawn by	Sheet size	Scale
EHNZ	A3	1 : 50

A104

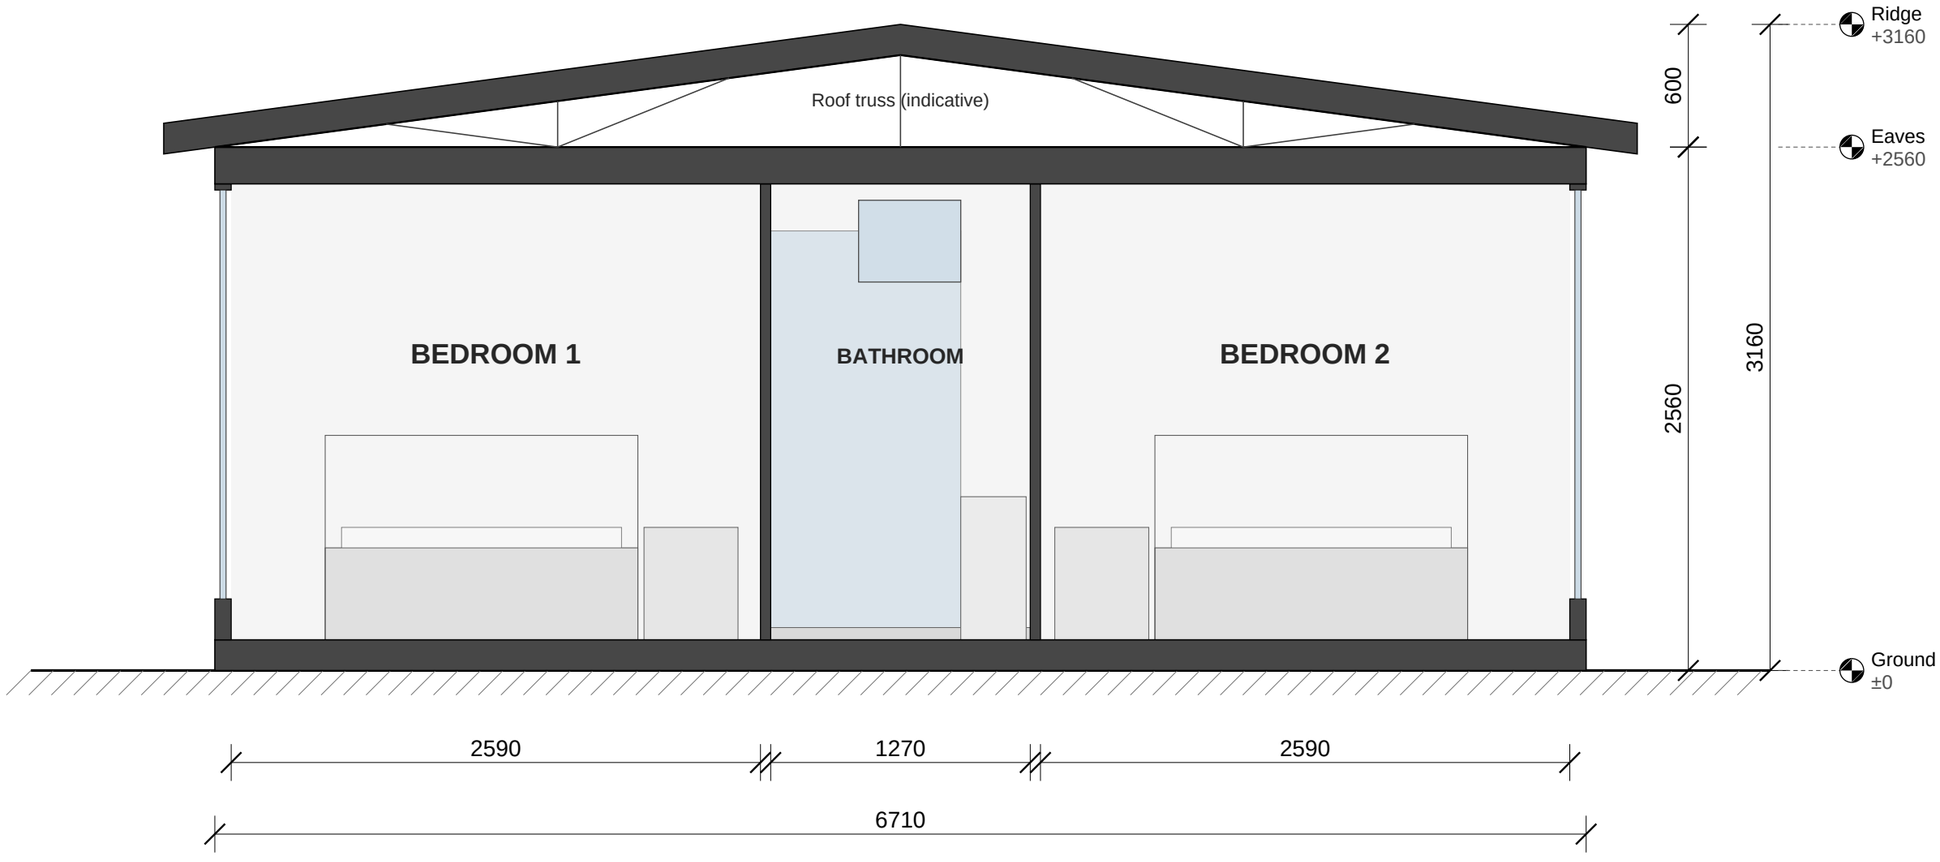

1 SECTION A-A

1 : 30

Section taken through Bedroom 1, the bathroom and Bedroom 2, looking towards the rear. Floor and ceiling build-up shown indicatively.

For reference only. Actual dimensions prevail. All dimensions in mm.

Expandable Homes NZ
EXPANDABLE & MODULAR HOMES


No.	Description	Date
1	Issued for client review	18/10/2026

25ft Expandable Home
2 Bedrooms · 1 Bathroom · Covered Deck
expandablehome.co.nz


SECTION A-A

Drawn by	Sheet size	Scale
EHNZ	A3	1 : 30

A105

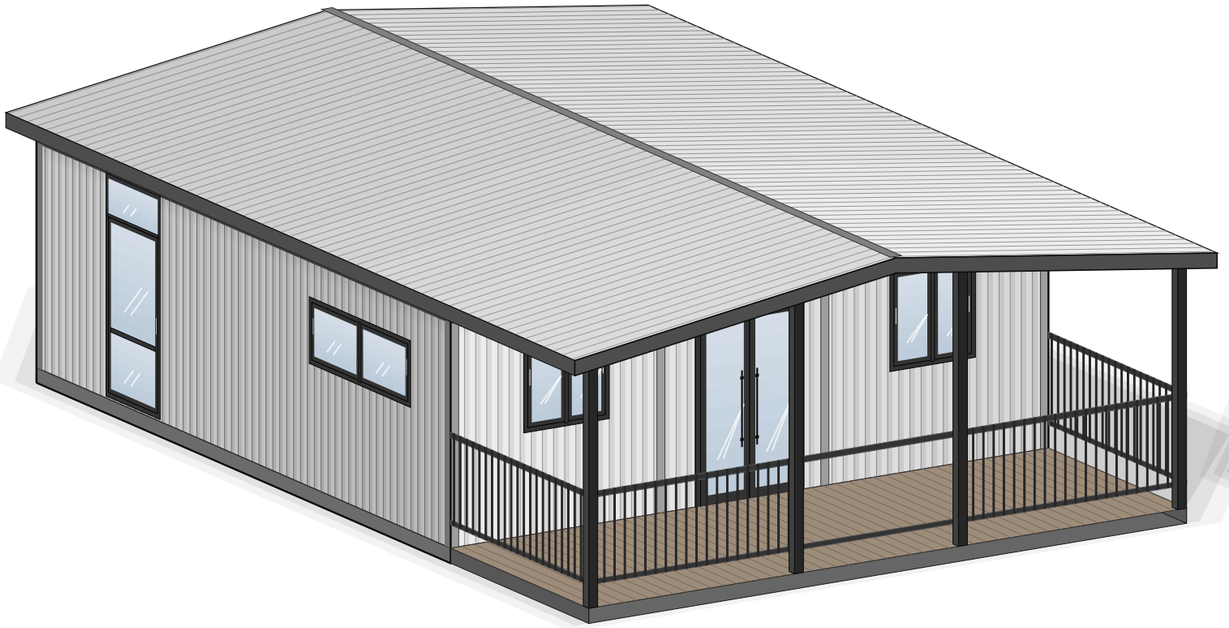

1 FRONT-LEFT VIEW

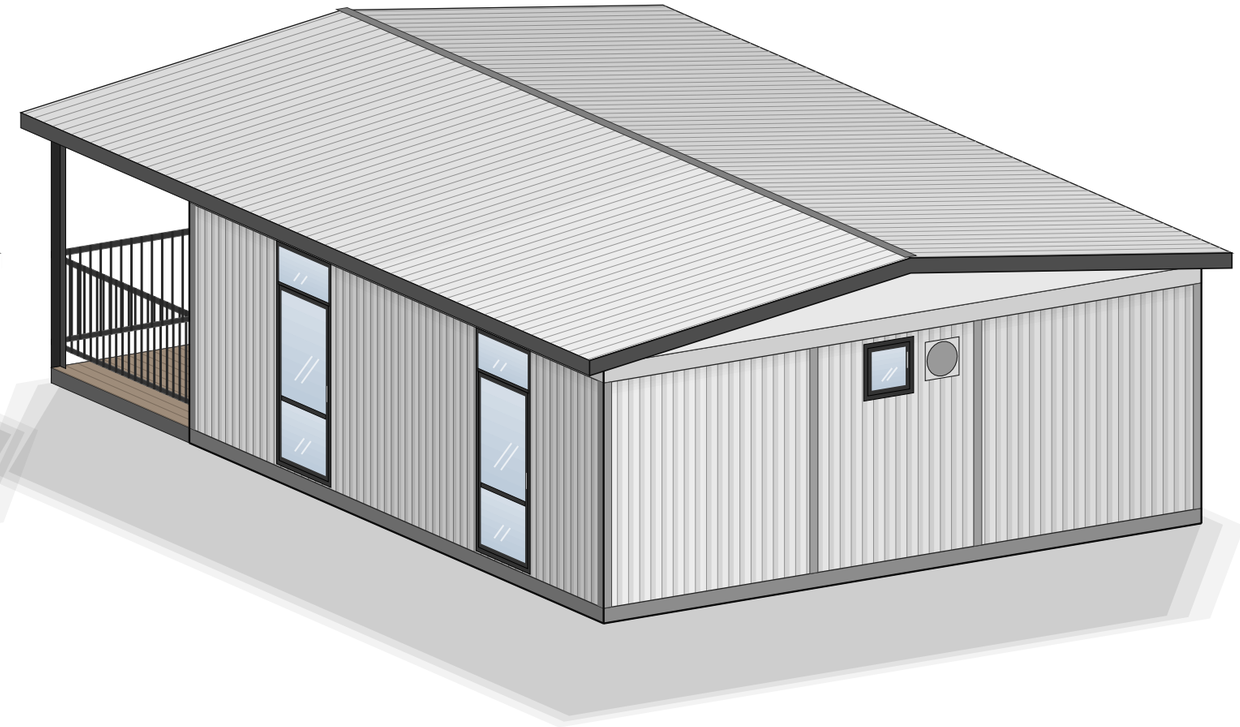

2 REAR-RIGHT VIEW

For reference only. Actual dimensions prevail. All dimensions in mm.

Expandable Homes NZ
EXPANDABLE & MODULAR HOMES


No.	Description	Date
1	Issued for client review	18/10/2026

25ft Expandable Home
2 Bedrooms · 1 Bathroom · Covered Deck
expandablehome.co.nz

3D VIEWS

Drawn by	Sheet size	Scale
EHNZ	A3	NTS

A106

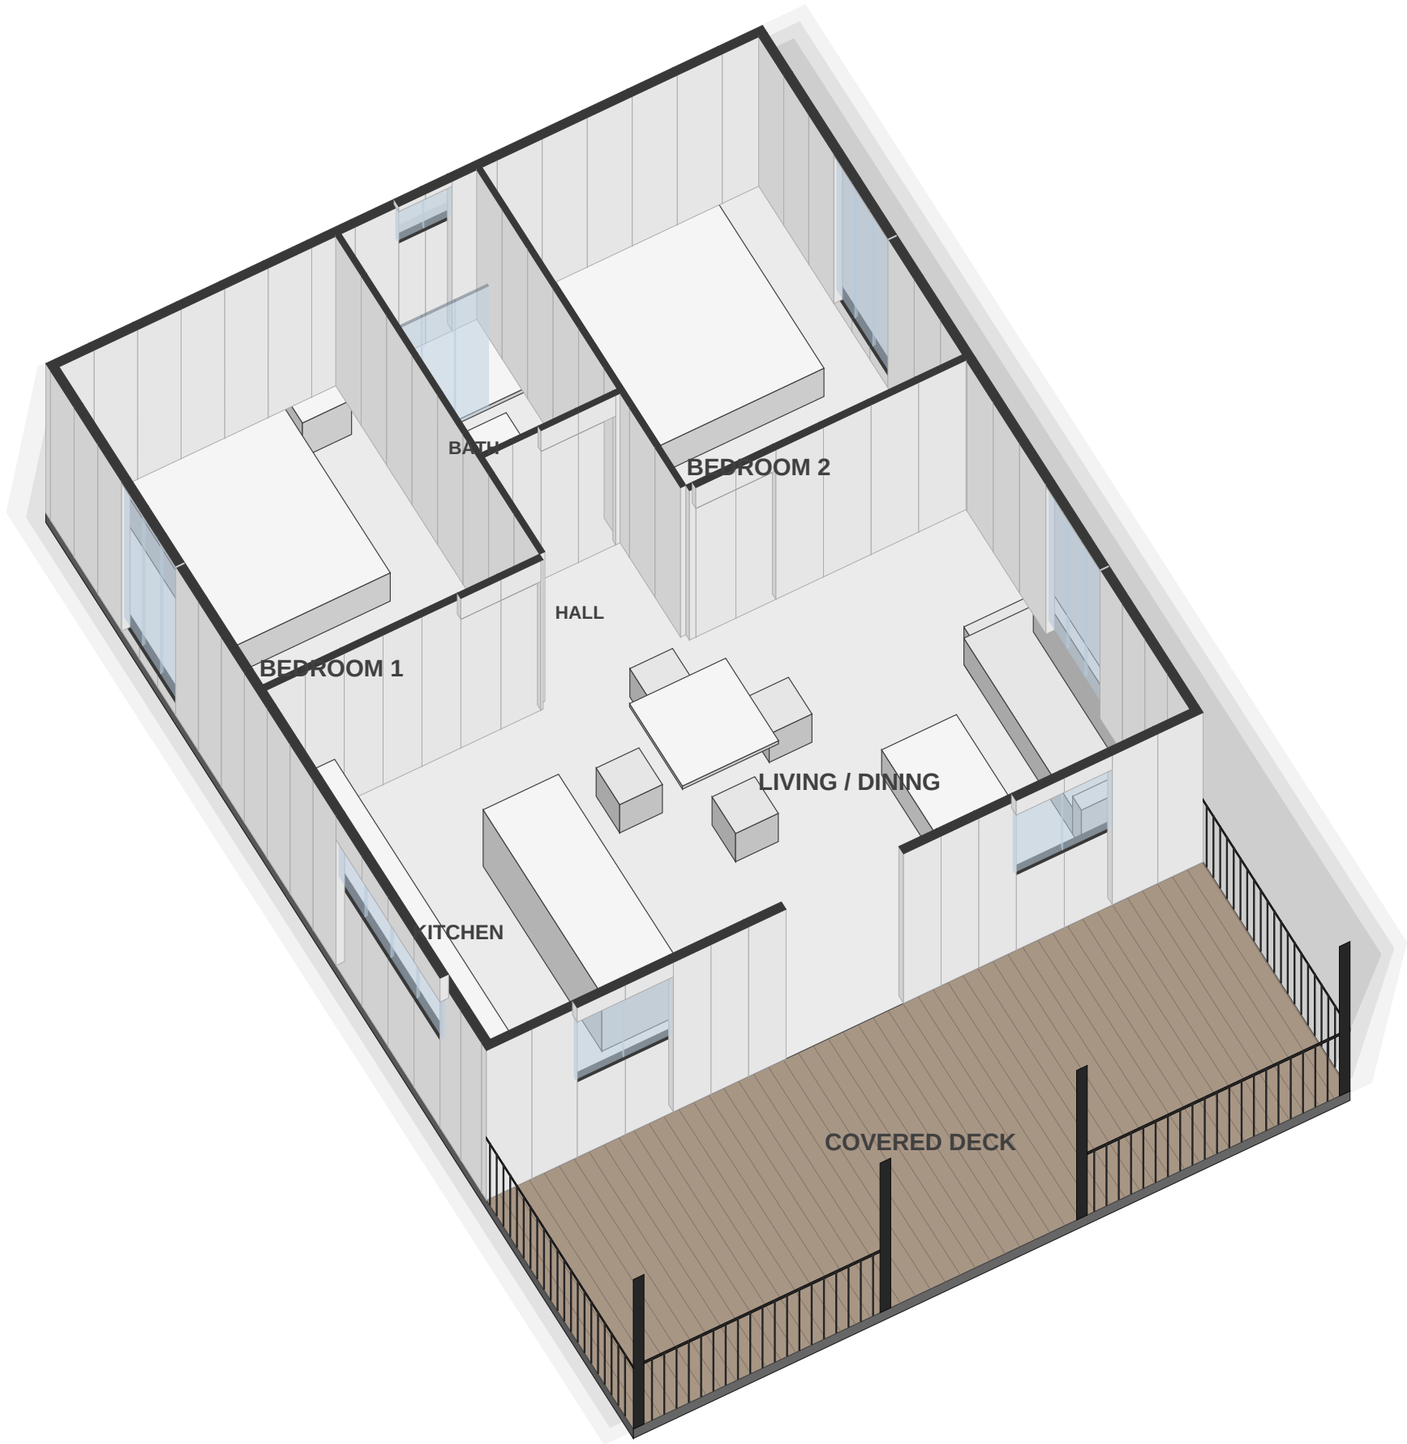

1 3D PLAN (CUTAWAY)

For reference only. Actual dimensions prevail. All dimensions in mm.

Expandable Homes NZ
EXPANDABLE & MODULAR HOMES


No.	Description	Date
1	Issued for client review	18/10/2026

25ft Expandable Home
2 Bedrooms · 1 Bathroom · Covered Deck
expandablehome.co.nz

3D PLAN

Drawn by	Sheet size	Scale
EHNZ	A3	NTS

A107

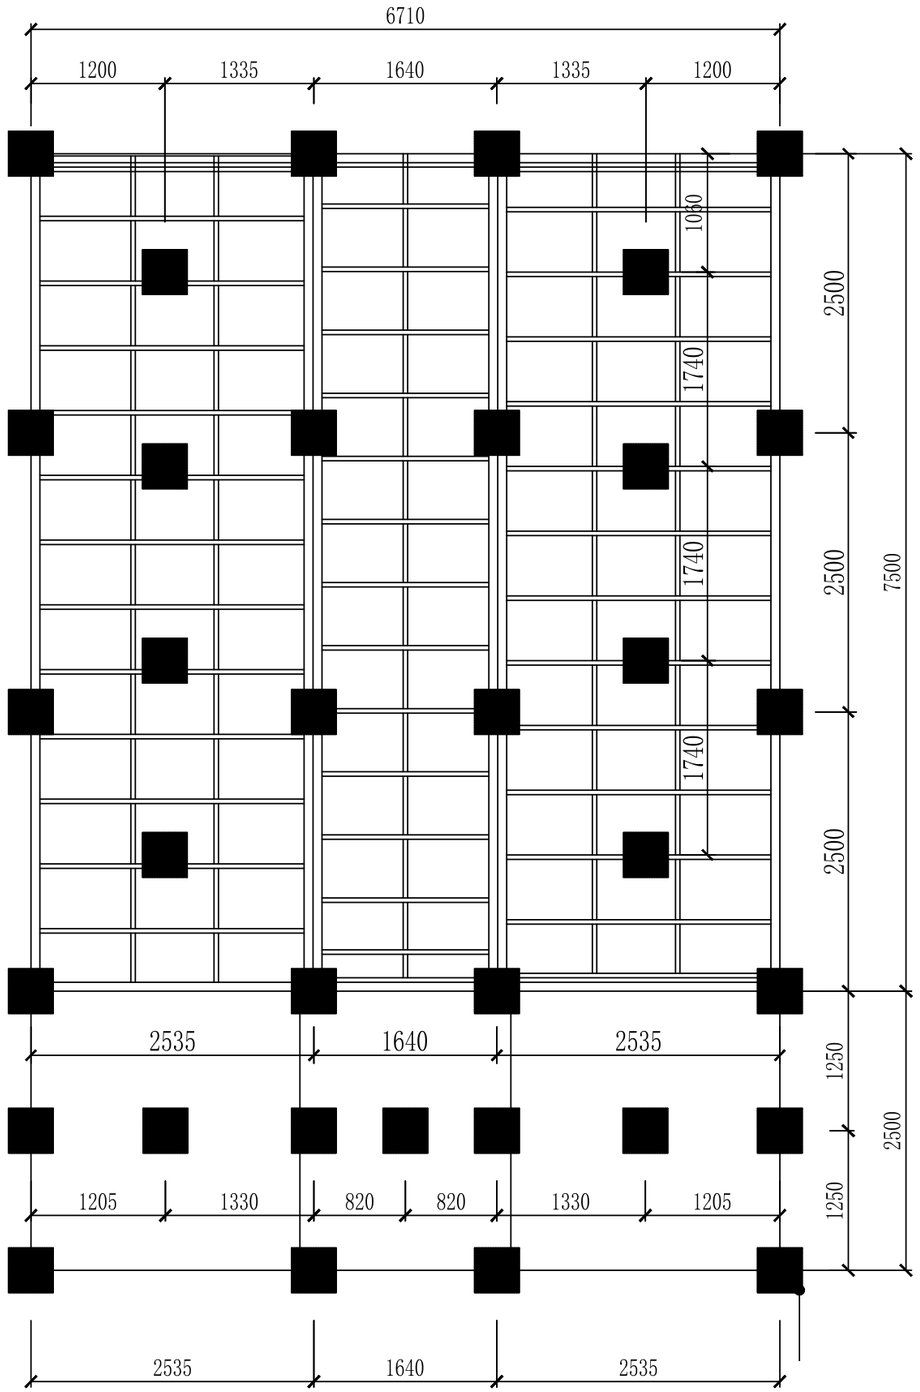

1 **GROUND PILE LAYOUT**

NTS

NOTES

- Squares show ground pile / pad positions.
- Pile pad size L400 x W400 x H400mm.
- Includes piles for the 2500mm deck.
- Final pile design to suit site conditions.

For reference only. Actual dimensions prevail. All dimensions in mm.

Expandable Homes NZ
EXPANDABLE & MODULAR HOMES


No.	Description	Date
1	Issued for client review	18/10/2026

25ft Expandable Home
2 Bedrooms · 1 Bathroom · Covered Deck
expandablehome.co.nz


FOUNDATION PLAN

Drawn by	Sheet size	Scale
EHNZ	A3	NTS

A108

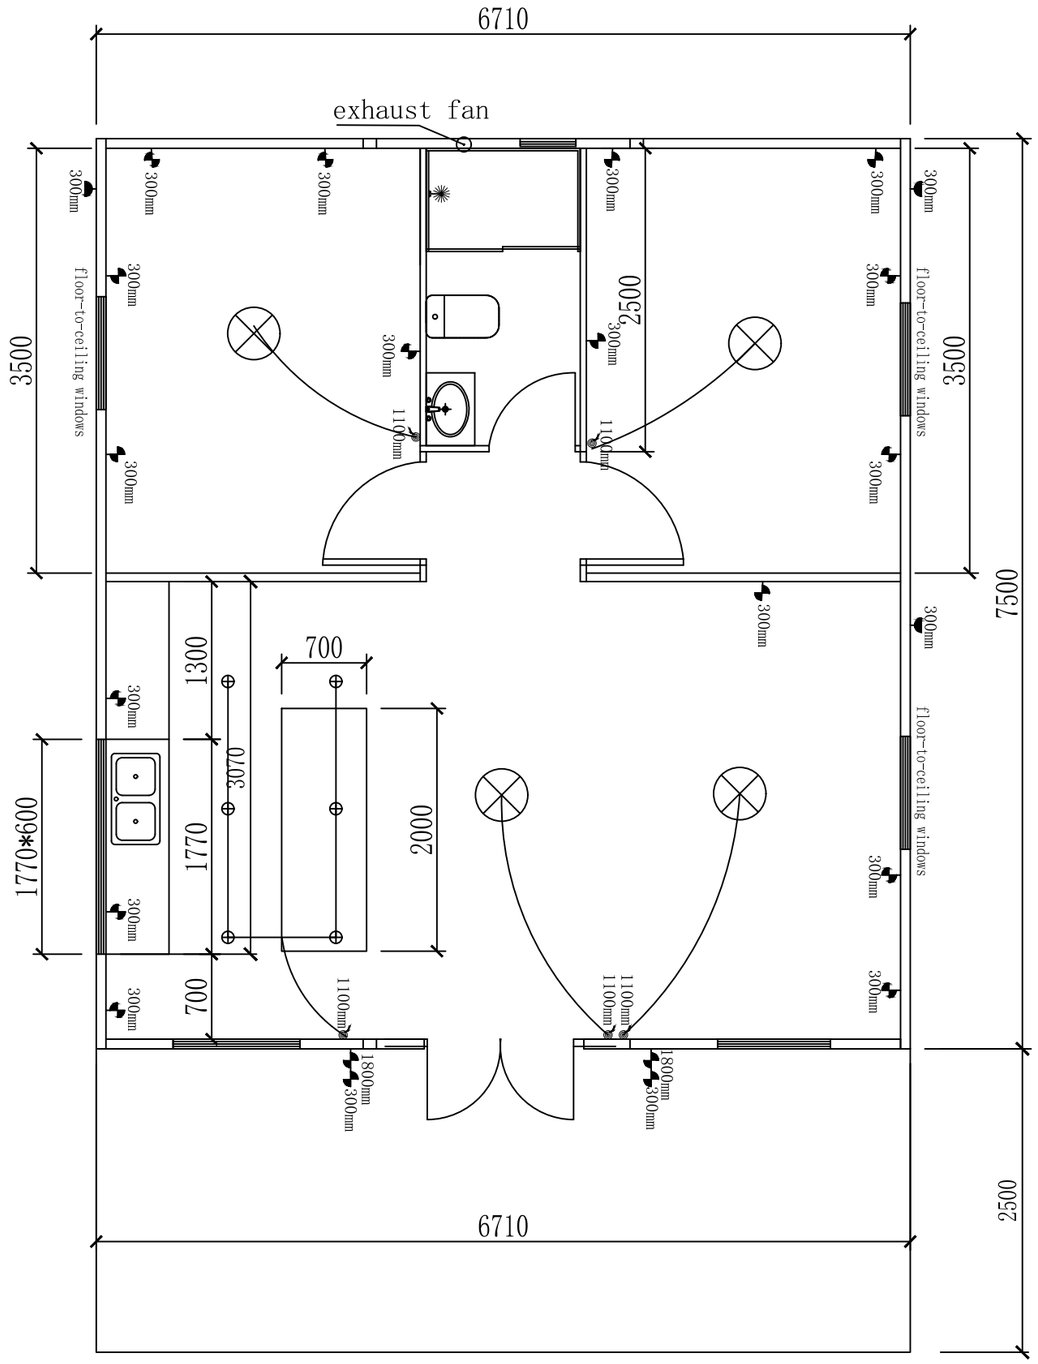

LEGEND

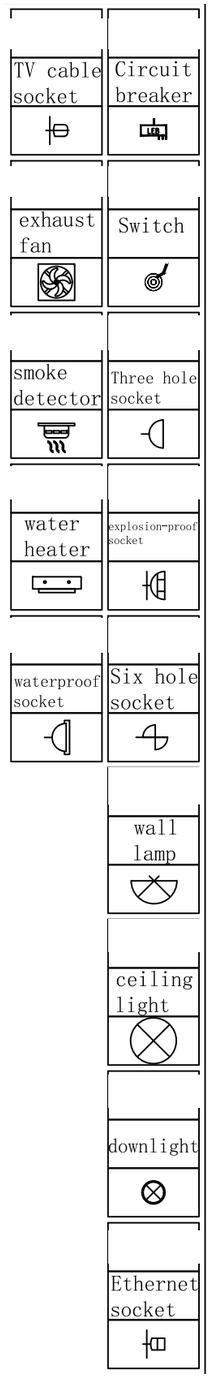

① LIGHTING & POWER PLAN

1 : 50

Heights (e.g. 300mm, 1100mm) are mounting heights above floor.

For reference only. Actual dimensions prevail. All dimensions in mm.

Expandable Homes NZ
EXPANDABLE & MODULAR HOMES


No.	Description	Date
1	Issued for client review	18/10/2026

25ft Expandable Home
2 Bedrooms · 1 Bathroom · Covered Deck
expandablehome.co.nz

ELECTRICAL PLAN

Drawn by	Sheet size	Scale
EHNZ	A3	1 : 50

A109

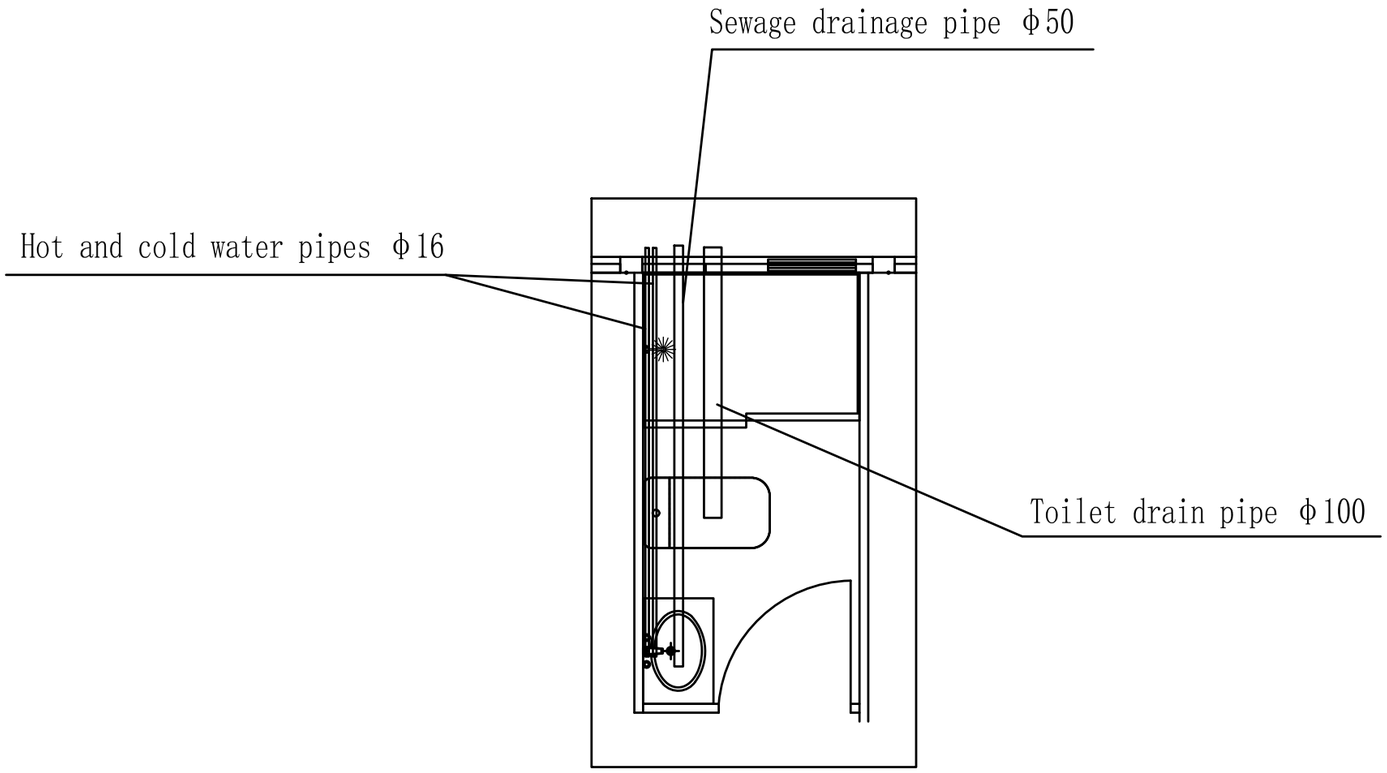

1 BATHROOM PLUMBING

For reference only. Actual dimensions prevail. All dimensions in mm.

Expandable Homes NZ
EXPANDABLE & MODULAR HOMES


No.	Description	Date
1	Issued for client review	18/10/2026


25ft Expandable Home
2 Bedrooms · 1 Bathroom · Covered Deck
expandablehome.co.nz

PLUMBING PLAN

Drawn by	Sheet size	Scale
EHNZ	A3	NTS

A110

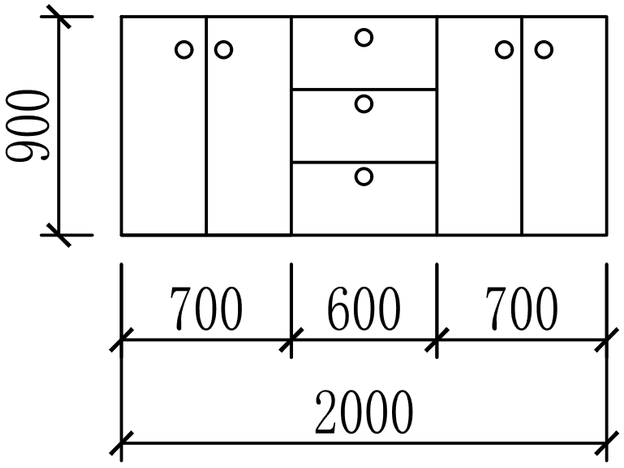

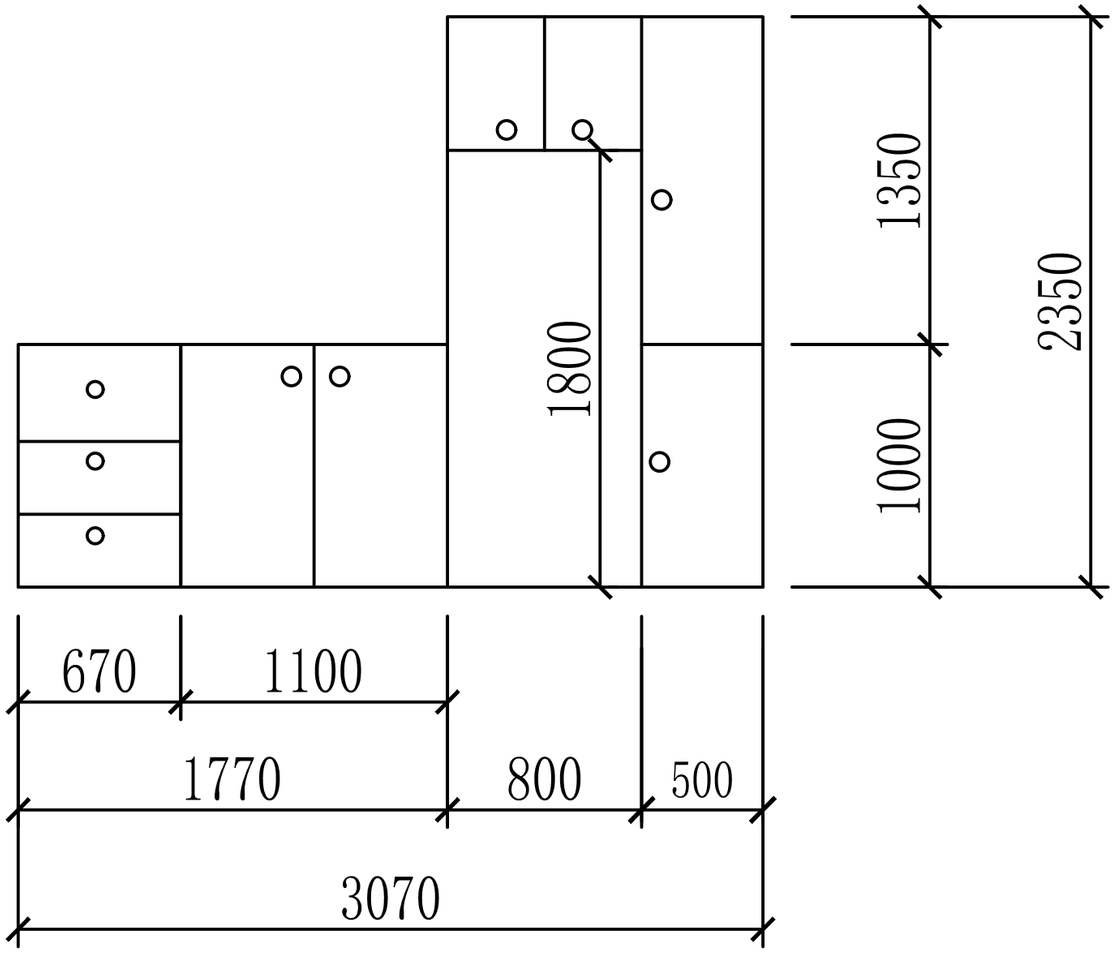

① KITCHEN & WARDROBE ELEVATIONS

1 : 25

For reference only. Actual dimensions prevail. All dimensions in mm.

Expandable Homes NZ
EXPANDABLE & MODULAR HOMES

No.	Description	Date
1	Issued for client review	18/10/2026

25ft Expandable Home
2 Bedrooms · 1 Bathroom · Covered Deck
expandablehome.co.nz

KITCHEN JOINERY

Drawn by	Sheet size	Scale
EHNZ	A3	1 : 25

A111