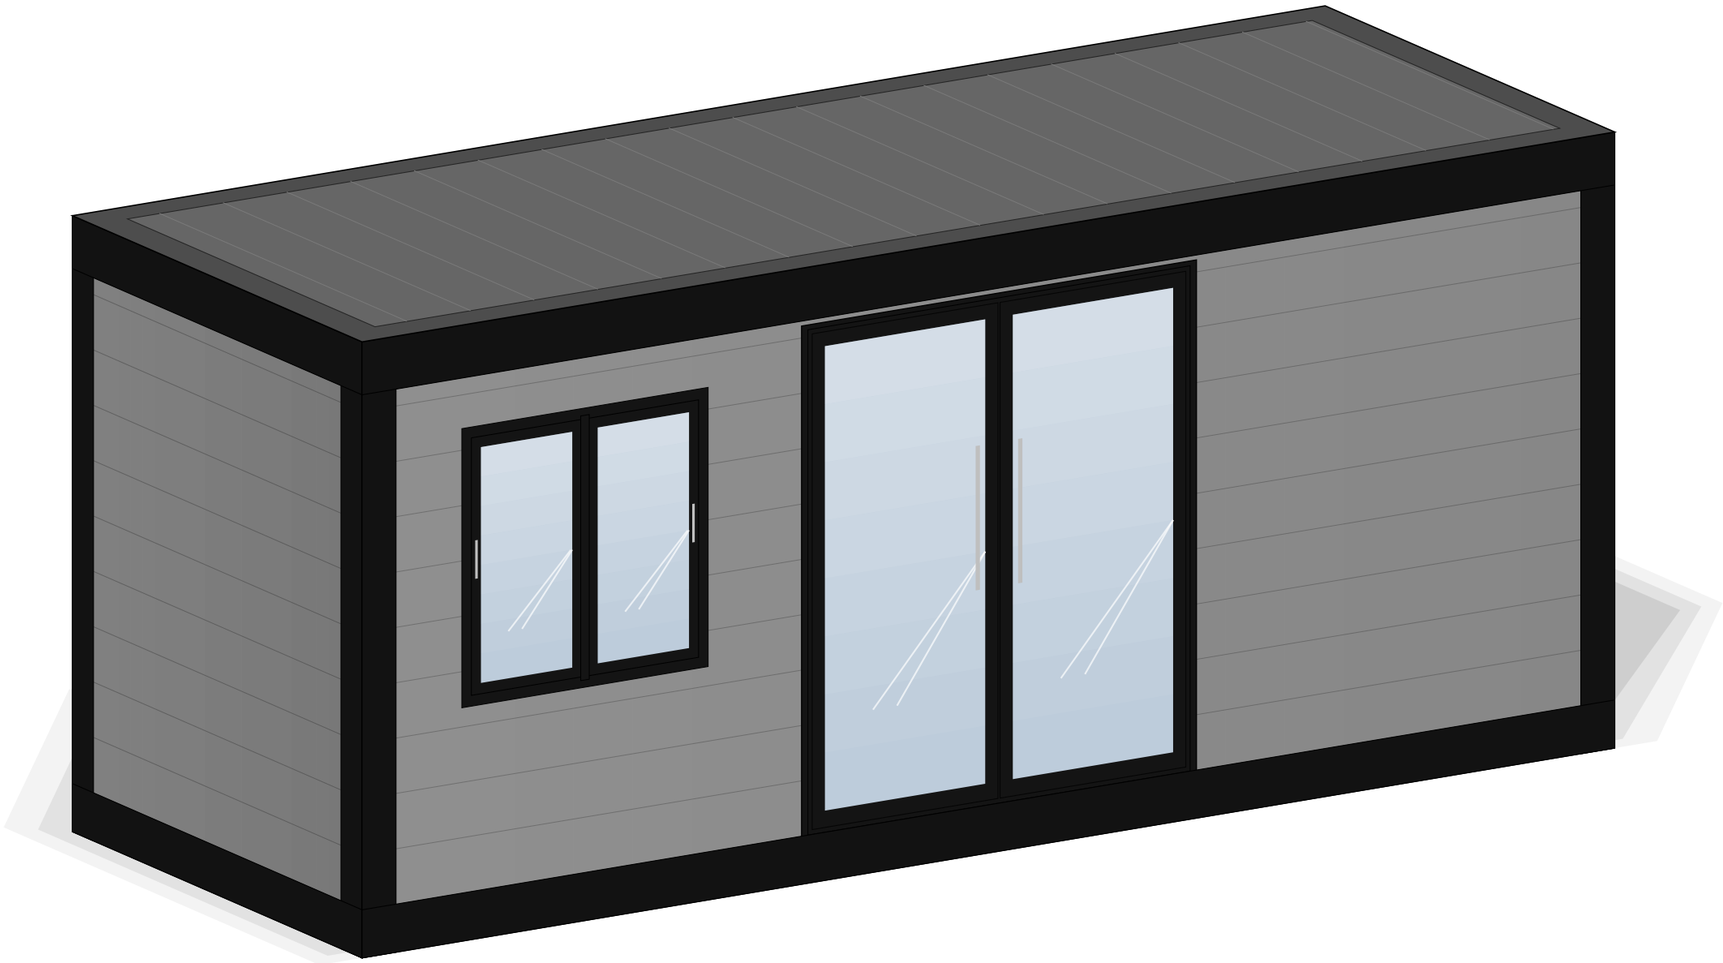


SHEET LIST

Sheet Number	Sheet Name
A100	COVER
A101	FLOOR PLAN
A102	ROOF PLAN
A103	FRONT & REAR
A104	END ELEVATIONS
A105	SECTION A-A
A106	3D VIEWS
A107	3D PLAN

Ready 20

20ft Container Home · Studio · 1 Bathroom · Kitchenette

Footprint 5900 x 2200mm · Height 2560mm · Flat roof · Approx. 13 m²

For reference only. Actual dimensions prevail. All dimensions in mm.

Expandable Homes NZ
EXPANDABLE & MODULAR HOMES


No.	Description	Date
1	Issued for client review	18/10/2026

Ready 20
20ft Container Home · Studio · 1 Bathroom
expandablehome.co.nz

COVER

Drawn by	Sheet size	Scale
EHNZ	A3	NTS

A100

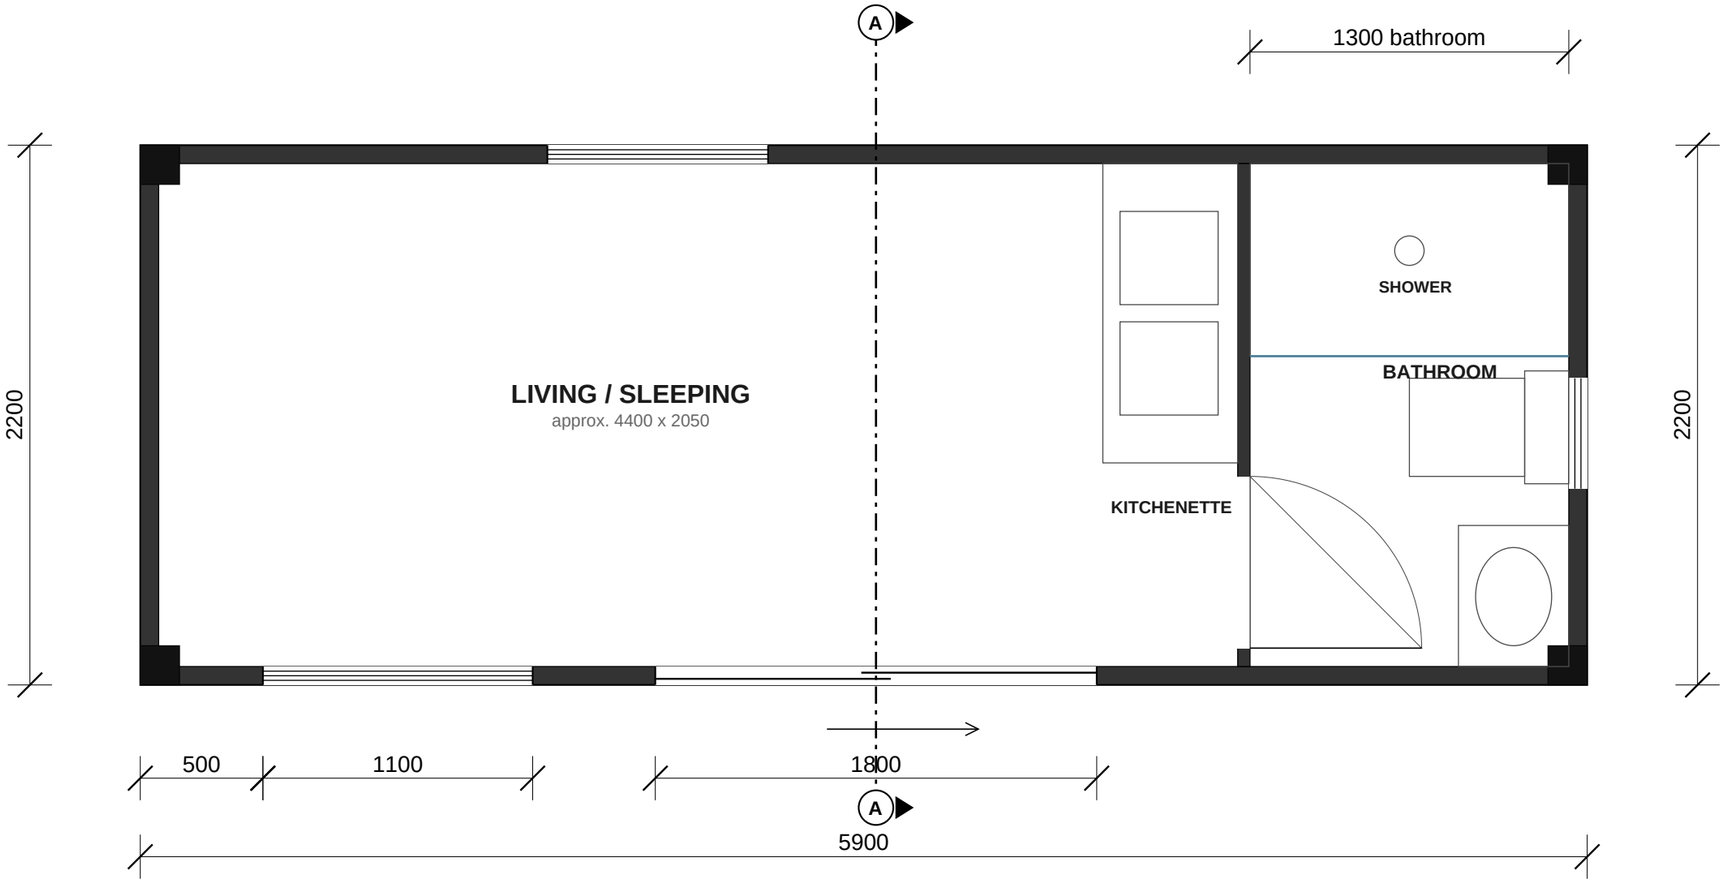

1 FLOOR PLAN

1 : 25

Front = long side with sliding door. Bathroom at the right-hand end. Internal fit-out shown indicatively.

For reference only. Actual dimensions prevail. All dimensions in mm.

Expandable Homes NZ
EXPANDABLE & MODULAR HOMES

No.	Description	Date
1	Issued for client review	18/10/2026

Ready 20
20ft Container Home · Studio · 1 Bathroom
expandablehome.co.nz


FLOOR PLAN

Drawn by	Sheet size	Scale
EHNZ	A3	1 : 25

A101

1 ROOF PLAN

1 : 25

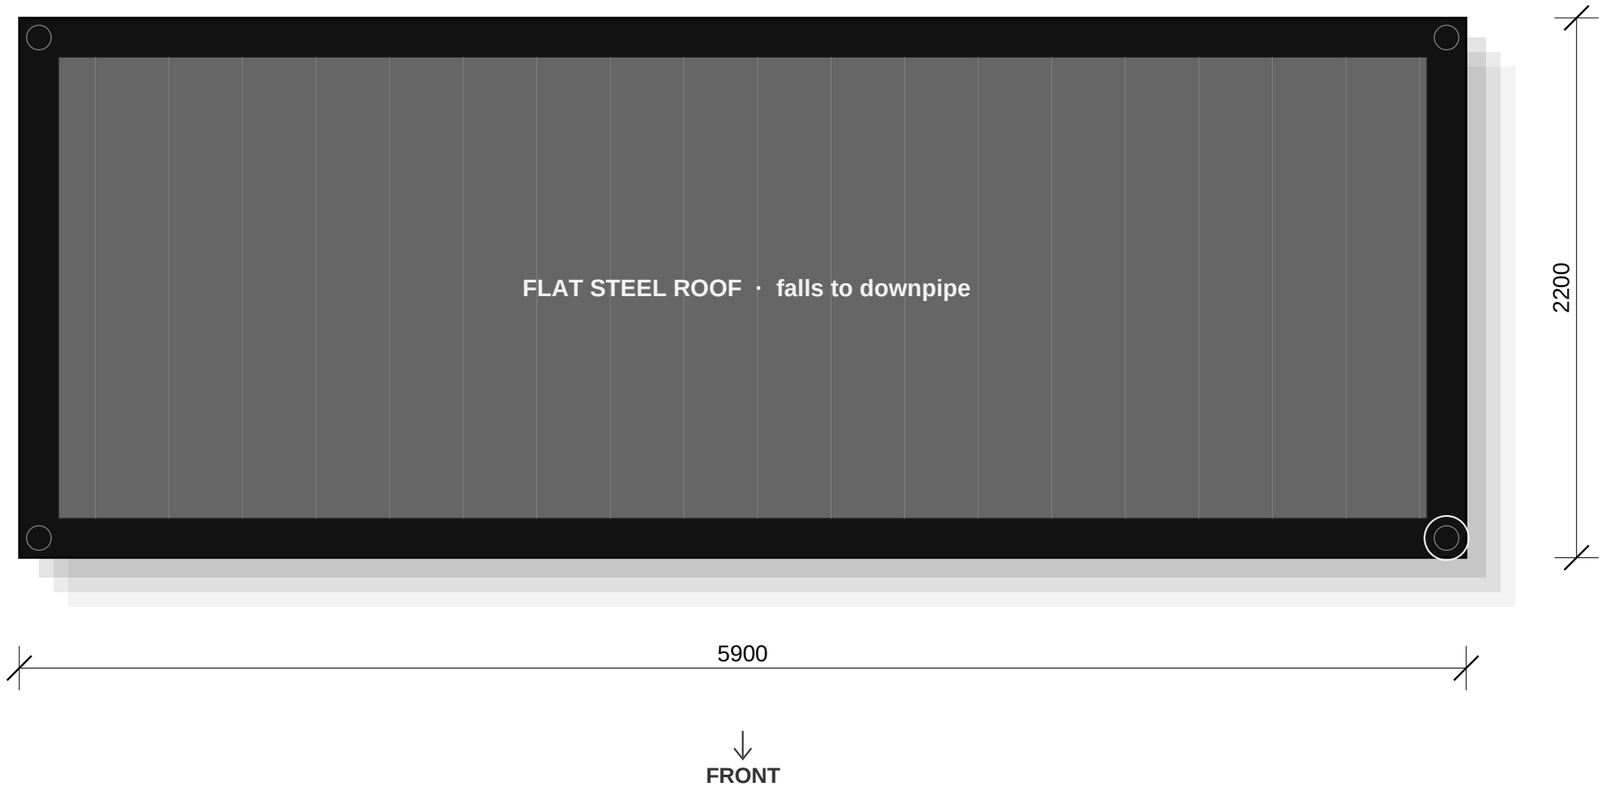

For reference only. Actual dimensions prevail. All dimensions in mm.

Expandable Homes NZ
EXPANDABLE & MODULAR HOMES


No.	Description	Date
1	Issued for client review	18/10/2026

Ready 20
20ft Container Home · Studio · 1 Bathroom
expandablehome.co.nz

ROOF PLAN


Drawn by	Sheet size	Scale
EHNZ	A3	1 : 25

A102

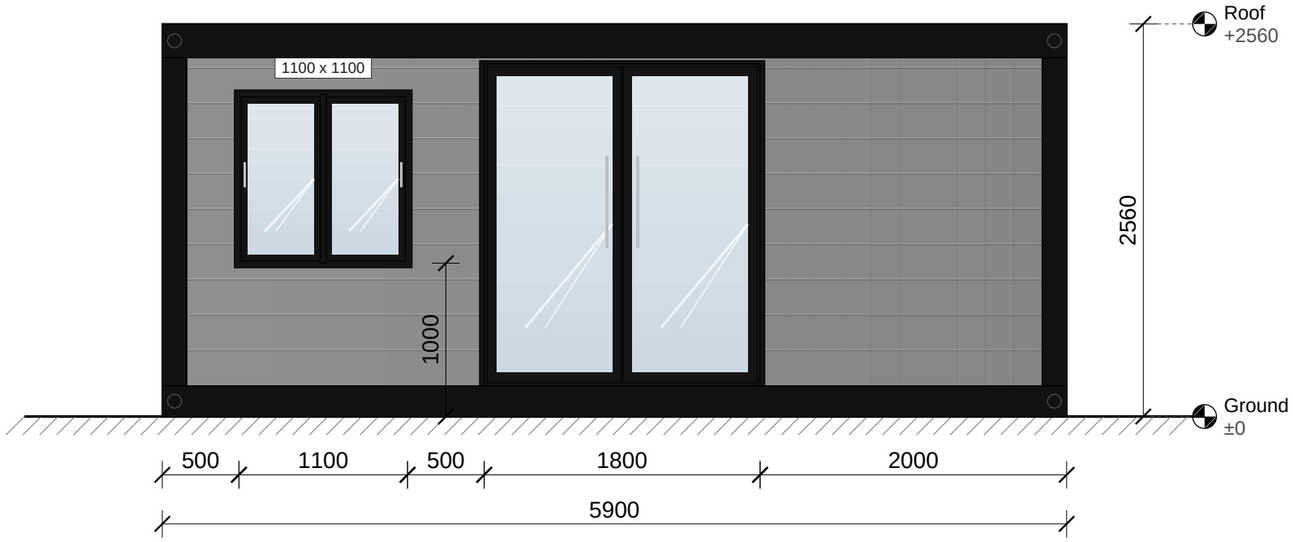

1 **FRONT**

1 : 40

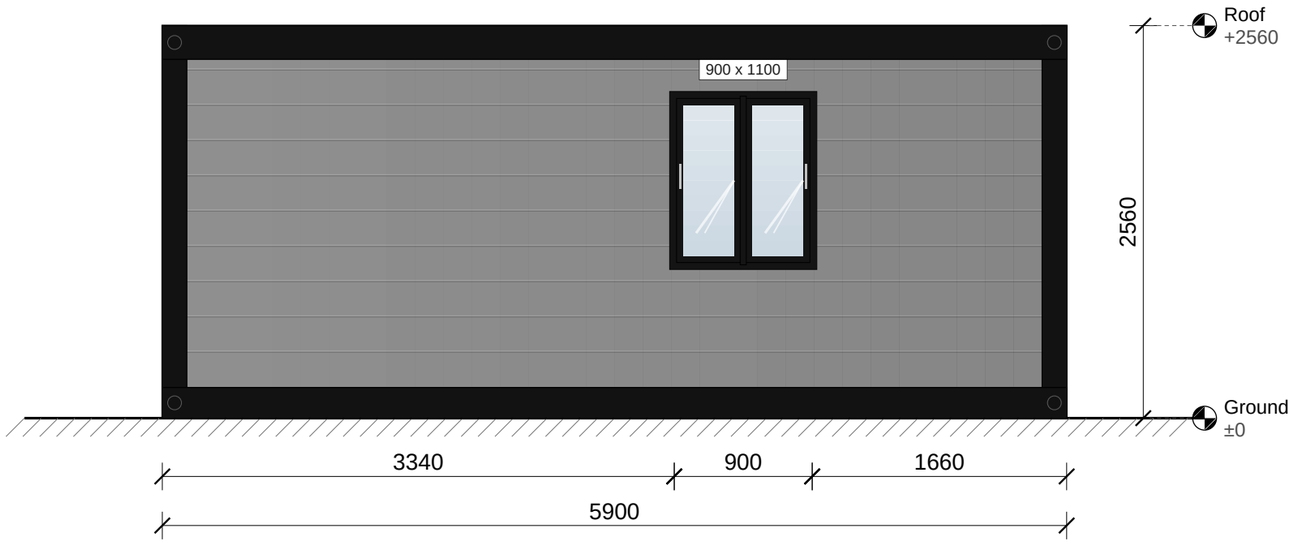

2 **REAR**

1 : 40

For reference only. Actual dimensions prevail. All dimensions in mm.

Expandable Homes NZ
EXPANDABLE & MODULAR HOMES


No.	Description	Date
1	Issued for client review	18/10/2026

Ready 20
20ft Container Home · Studio · 1 Bathroom
expandablehome.co.nz

FRONT & REAR


Drawn by	Sheet size	Scale
EHNZ	A3	1 : 40

A103

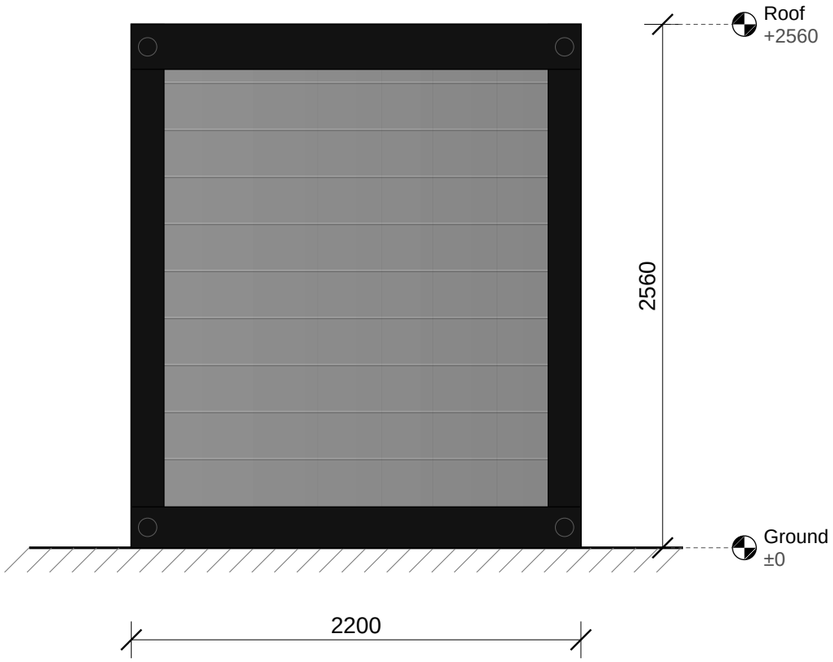

1 LEFT END

1 : 30

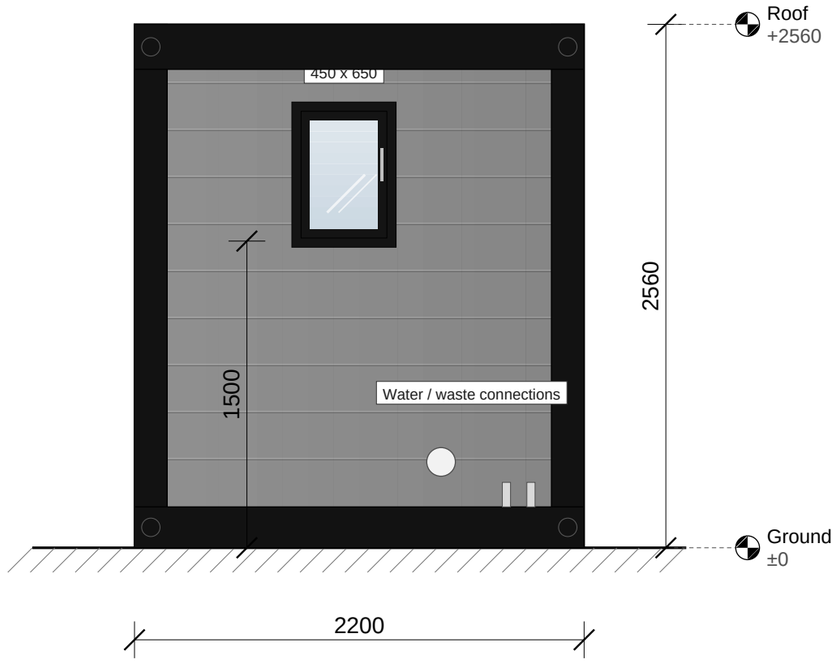

2 RIGHT END (BATHROOM)

1 : 30

For reference only. Actual dimensions prevail. All dimensions in mm.

Expandable Homes NZ
EXPANDABLE & MODULAR HOMES


No.	Description	Date
1	Issued for client review	18/10/2026

Ready 20
20ft Container Home · Studio · 1 Bathroom
expandablehome.co.nz

END ELEVATIONS

Drawn by	Sheet size	Scale
EHNZ	A3	1 : 30

A104

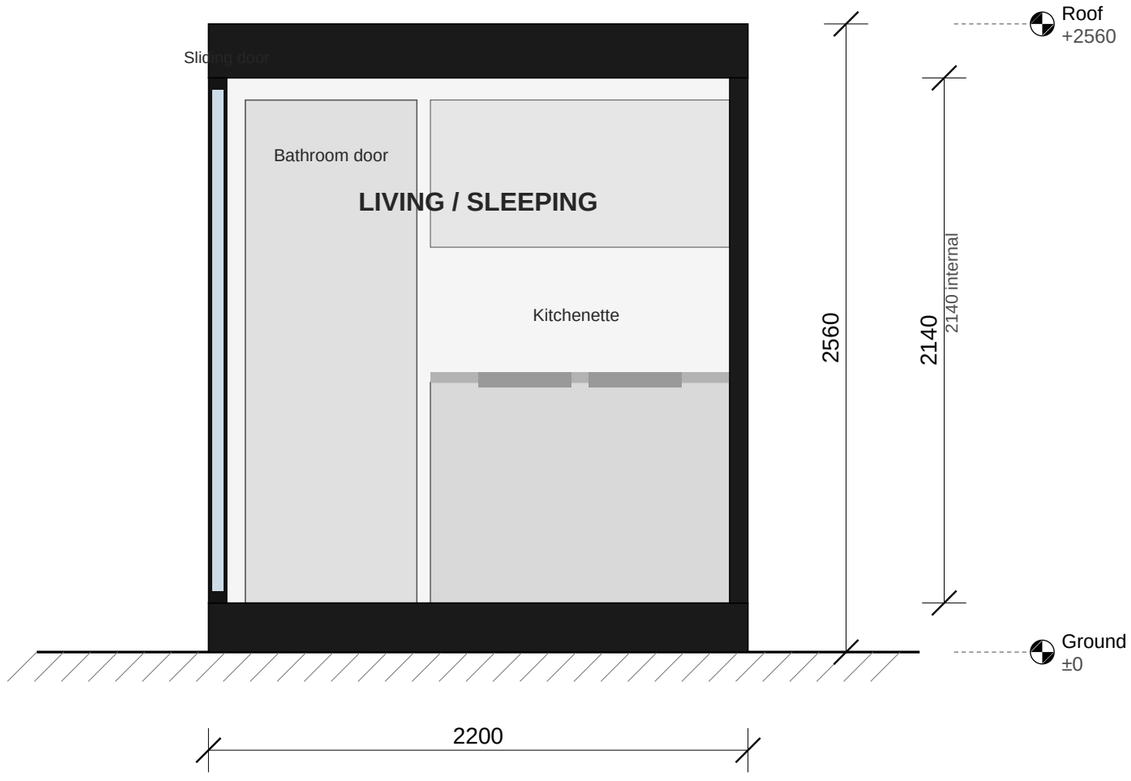

1 SECTION A-A

1 : 25

Cut through the living area at the sliding door, looking towards the bathroom end.

For reference only. Actual dimensions prevail. All dimensions in mm.

Expandable Homes NZ
EXPANDABLE & MODULAR HOMES


No.	Description	Date
1	Issued for client review	18/10/2026

Ready 20
20ft Container Home · Studio · 1 Bathroom
expandablehome.co.nz


SECTION A-A

Drawn by	Sheet size	Scale
EHNZ	A3	1 : 25

A105

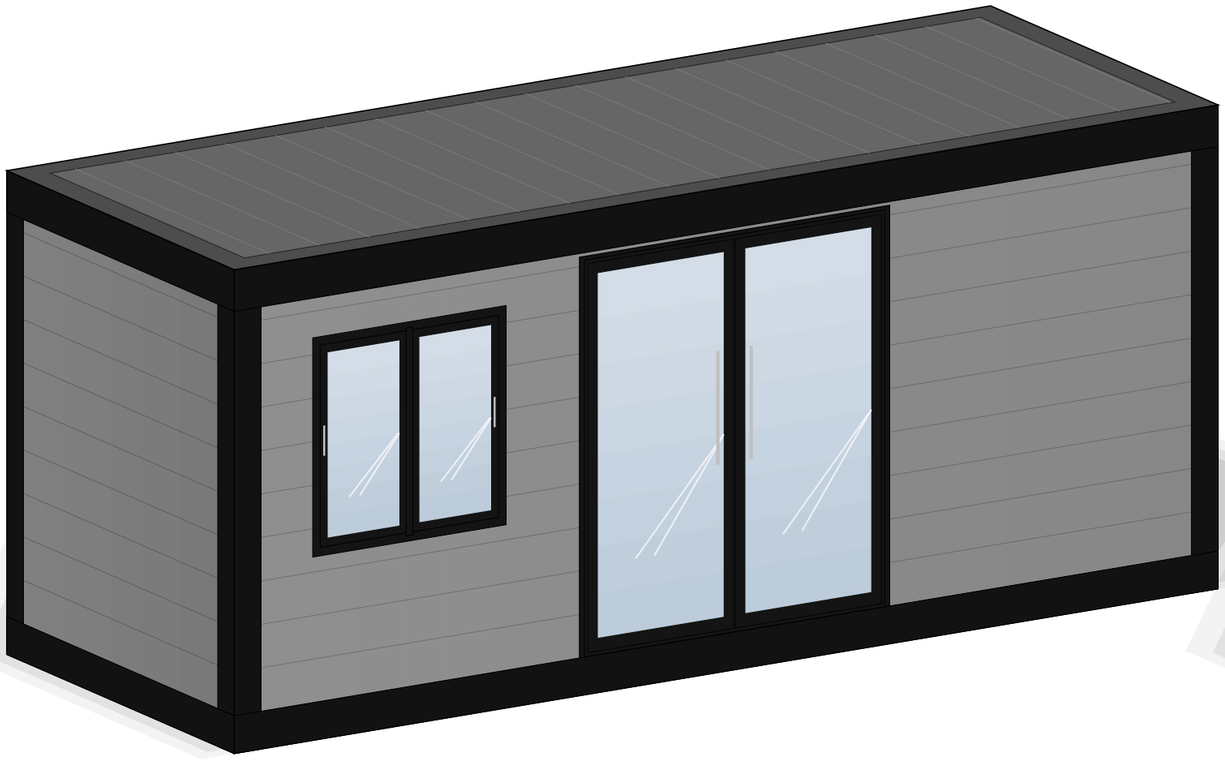

1 FRONT-LEFT VIEW

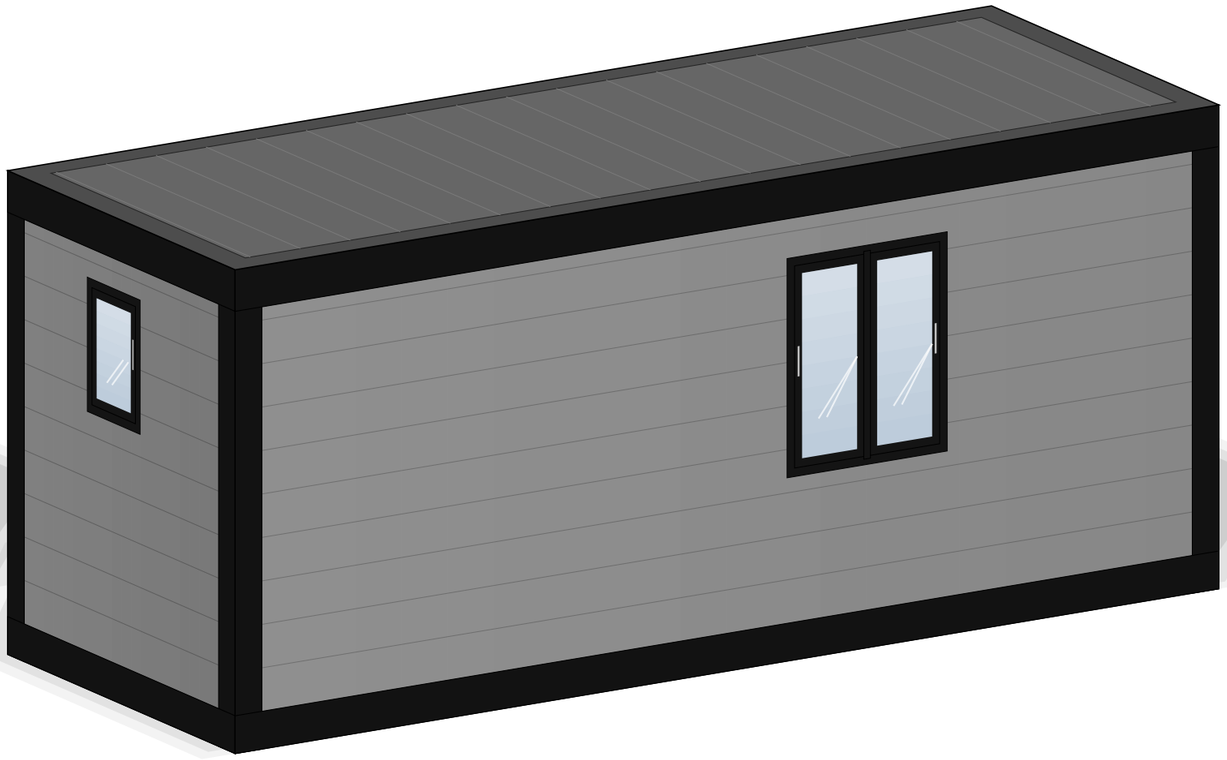

2 REAR-RIGHT VIEW

For reference only. Actual dimensions prevail. All dimensions in mm.

Expandable Homes NZ
EXPANDABLE & MODULAR HOMES


No.	Description	Date
1	Issued for client review	18/10/2026

Ready 20
20ft Container Home · Studio · 1 Bathroom
expandablehome.co.nz

3D VIEWS

Drawn by	Sheet size	Scale
EHNZ	A3	NTS

A106

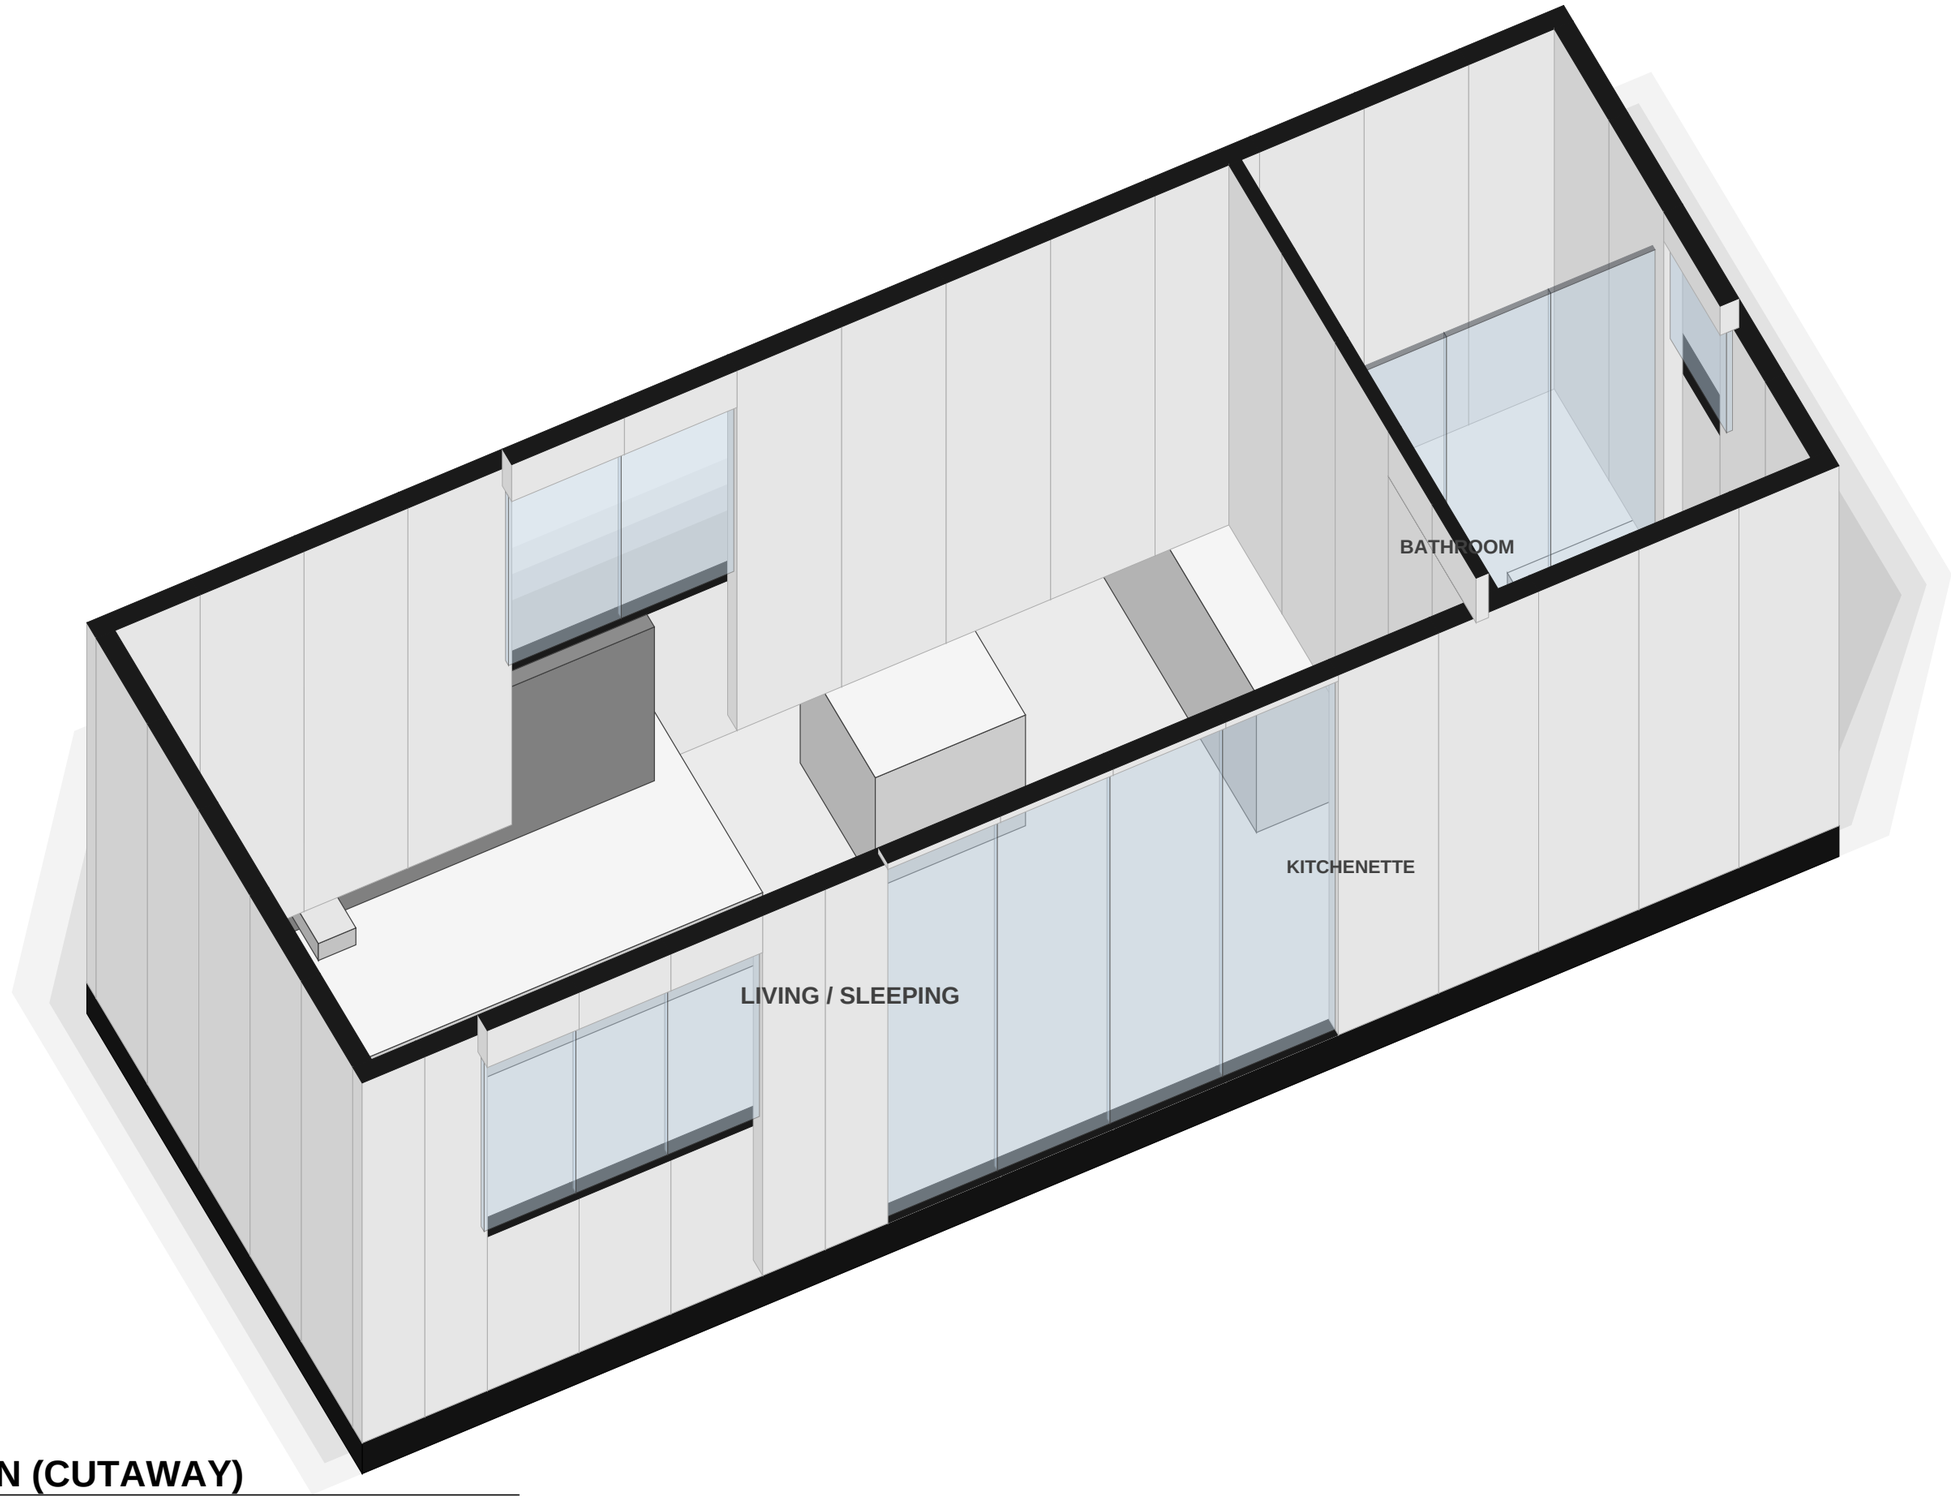

1 3D PLAN (CUTAWAY)

For reference only. Actual dimensions prevail. All dimensions in mm.

Expandable Homes NZ
EXPANDABLE & MODULAR HOMES

No.	Description	Date
1	Issued for client review	18/10/2026

Ready 20
20ft Container Home · Studio · 1 Bathroom
expandablehome.co.nz

3D PLAN

Drawn by	Sheet size	Scale
EHNZ	A3	NTS

A107